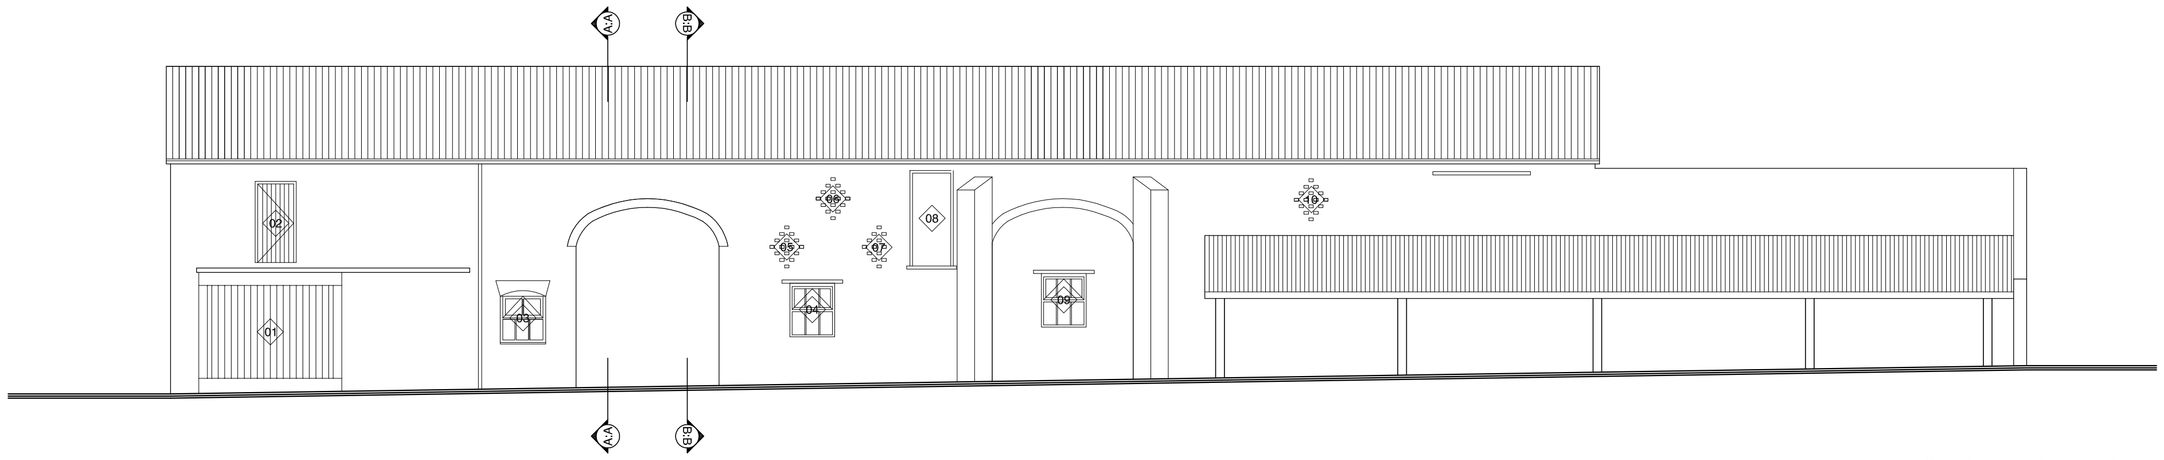

north facing elevation

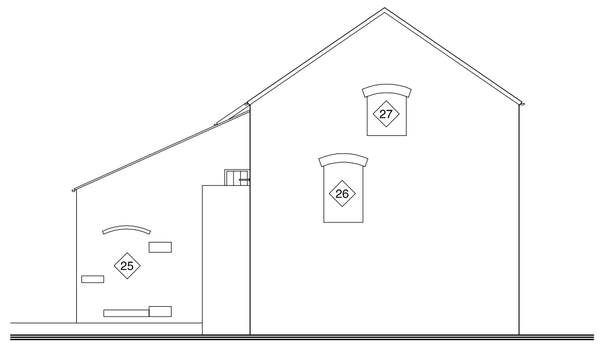

east facing elevation

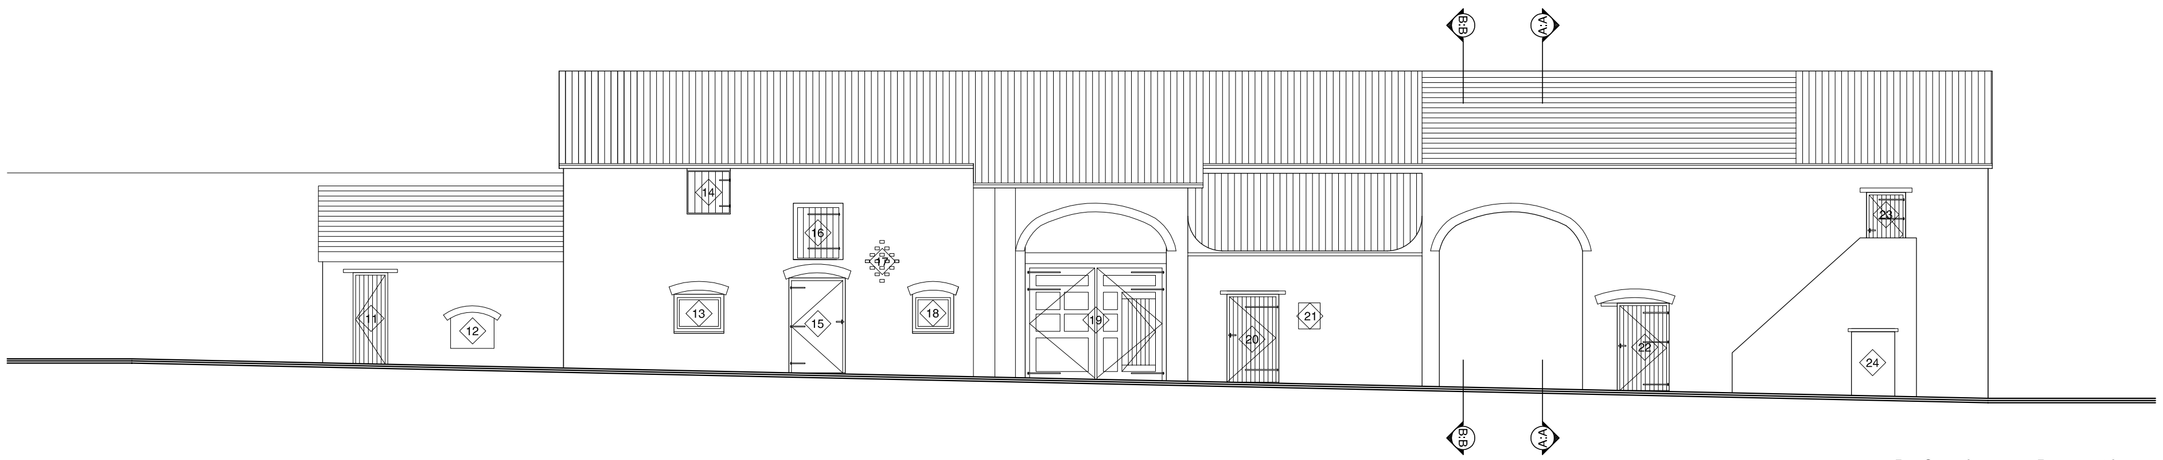

south facing elevation

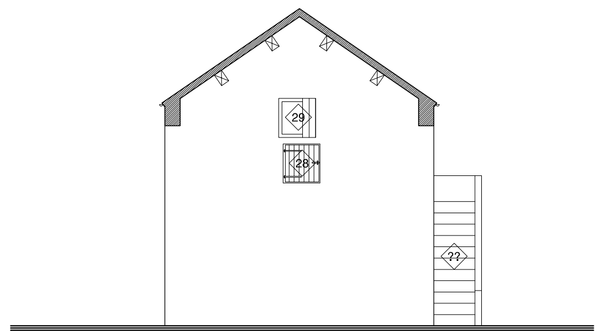

proposed section A:A

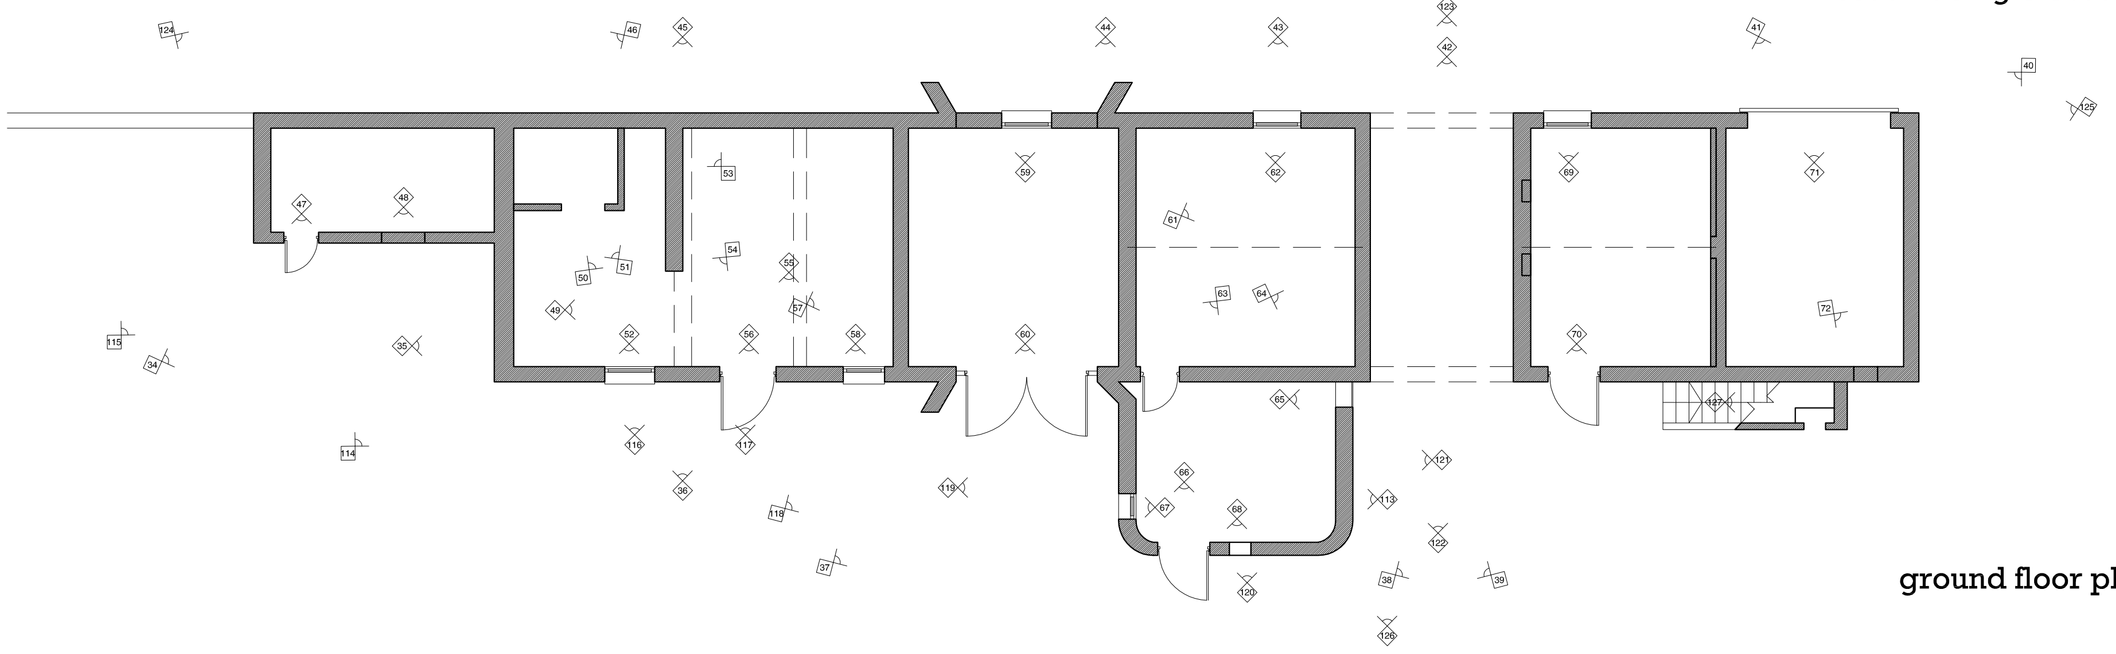

ground floor plan

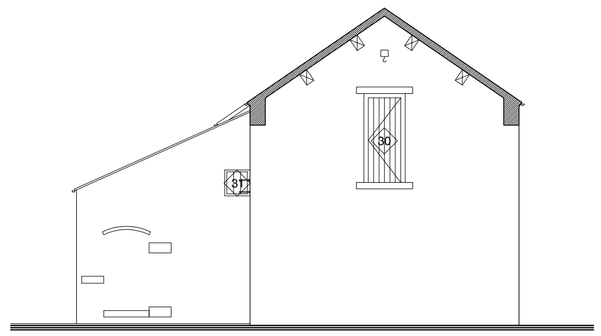

proposed section B:B

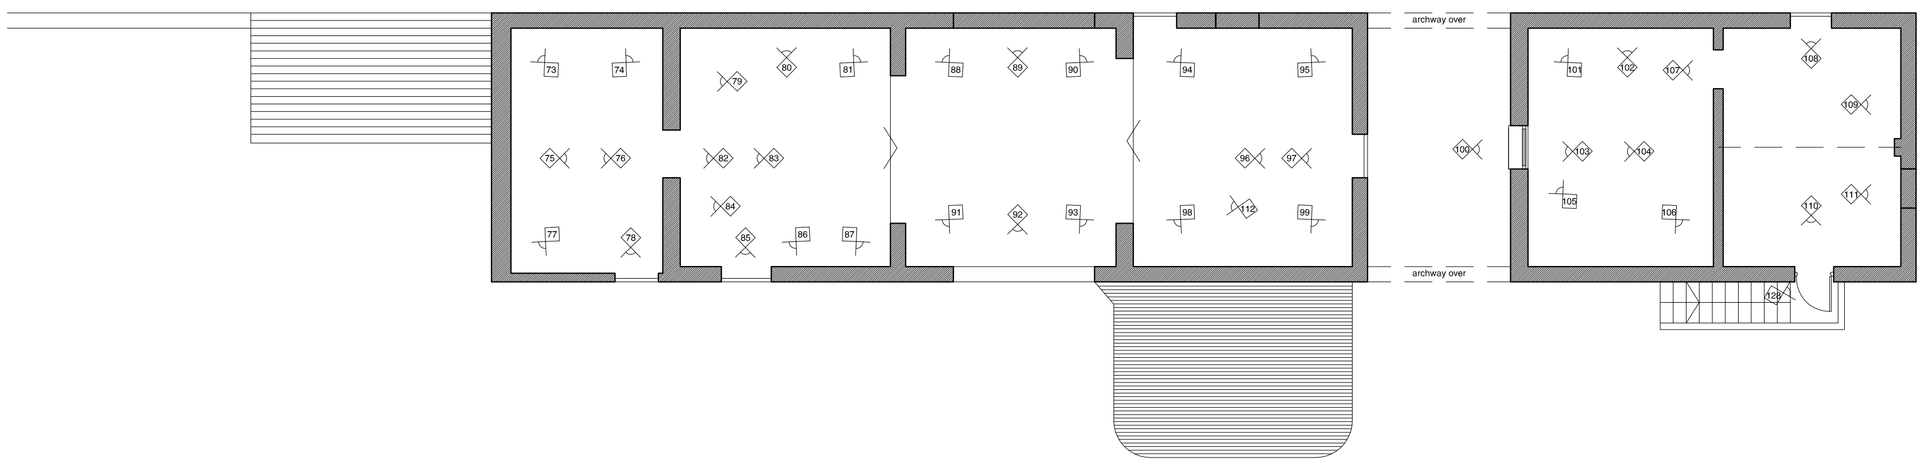

first floor plan

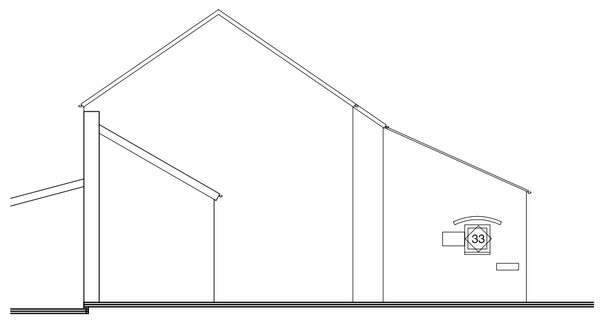

south facing elevation

SCALE 0 1 5 METRES

notes

This drawing is the copyright of A2 Architects Limited and may not be used without their prior written consent.

Do not scale these drawings.

location plan 1:1250

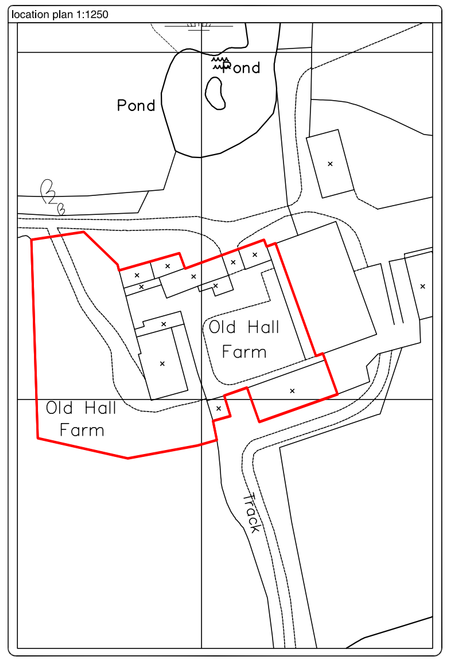

revisions

PLANNING CONDITIONS

client
MR AND MRS J. RATHBONE

project
MARCHWIEL OLD HALL BARN

drawing
PHOTOGRAPH LOCATIONS

scale
1:100 (when printed at A1)

date
08.12.2010

dwg. no
A2.09.301.125

revision

A2 ARCHITECTS LIMITED CHARTERED ARCHITECTS INTERIOR DESIGNERS
address: 36 Henry Street Liverpool L1 5BS
t: 0151 708 0406 f: 0151 708 7069 e: mail@a2architects.co.uk

A2 architects