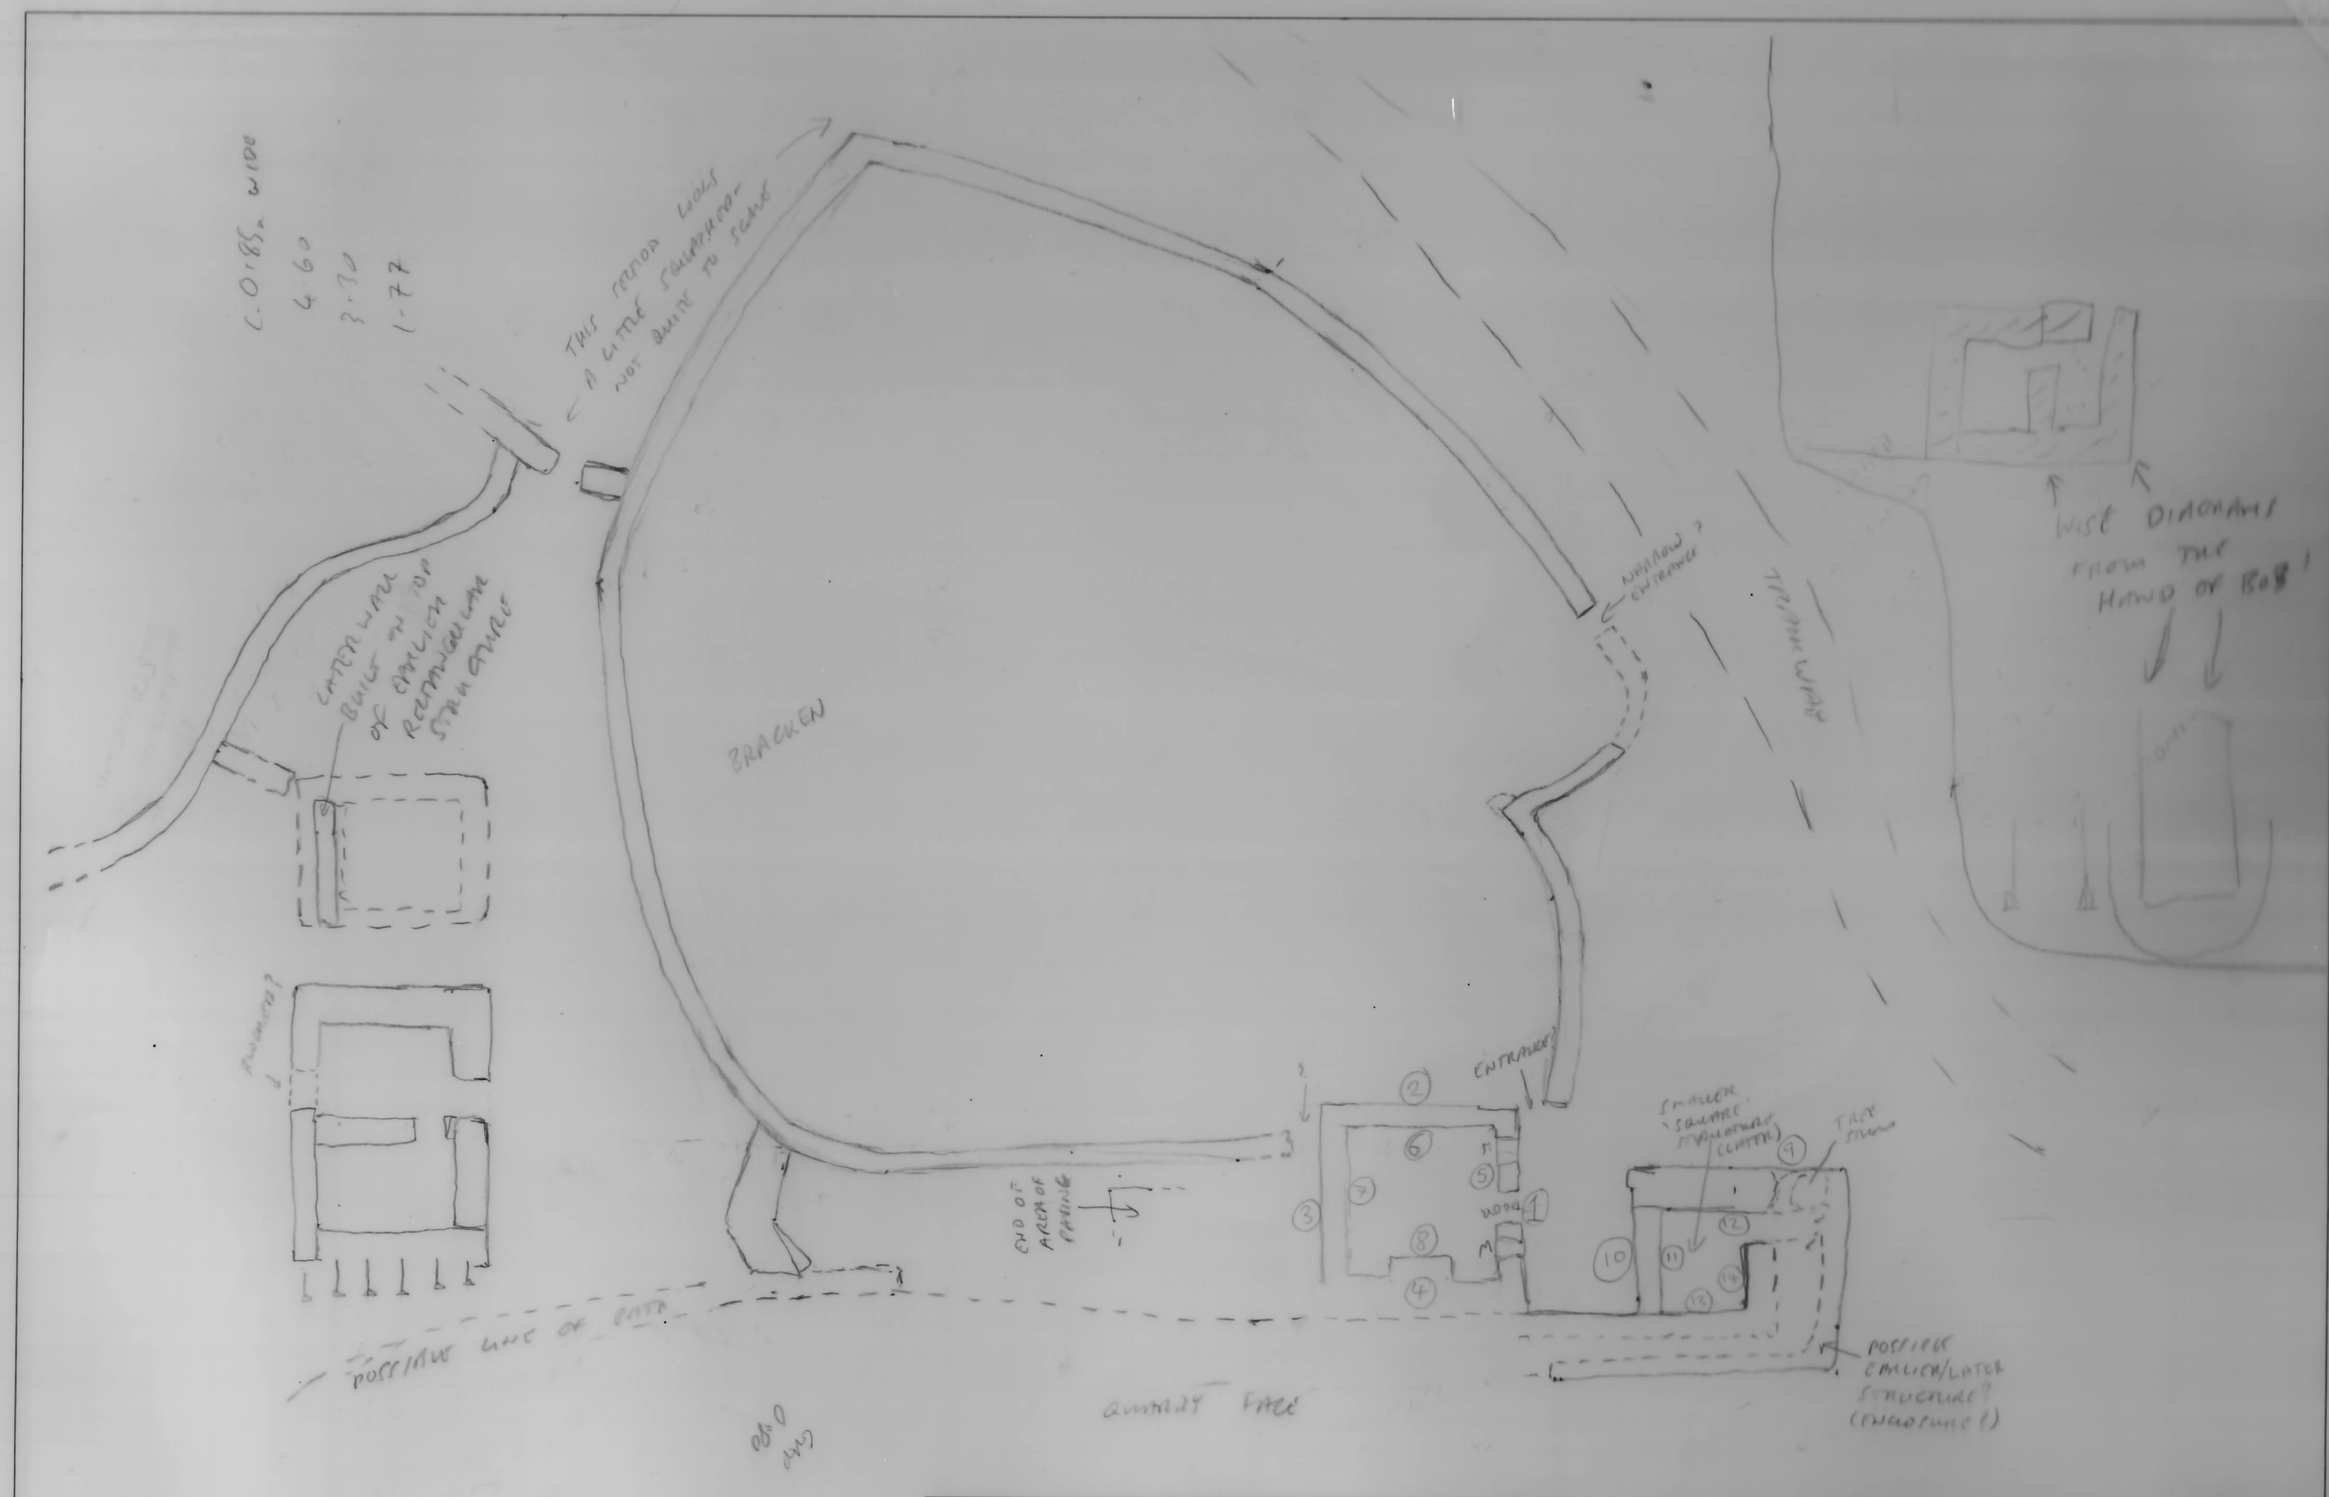

Project Name						Overlays	Adjacent sheets	Title / Notes	North
Project No.	Trench	Scale c 1:200	Date	Drawn by	Checked / amended by				N

ARCUS, Unit R6, Riverside Block, Sheaf Bank Business Park, Prospect Road, Sheffield. S2 3EN United Kingdom
Tel: (0114) 2225106 Fax: (0114) 2797158

Plan / Section / Elevation
Other
Drawing No.
Sheet No.