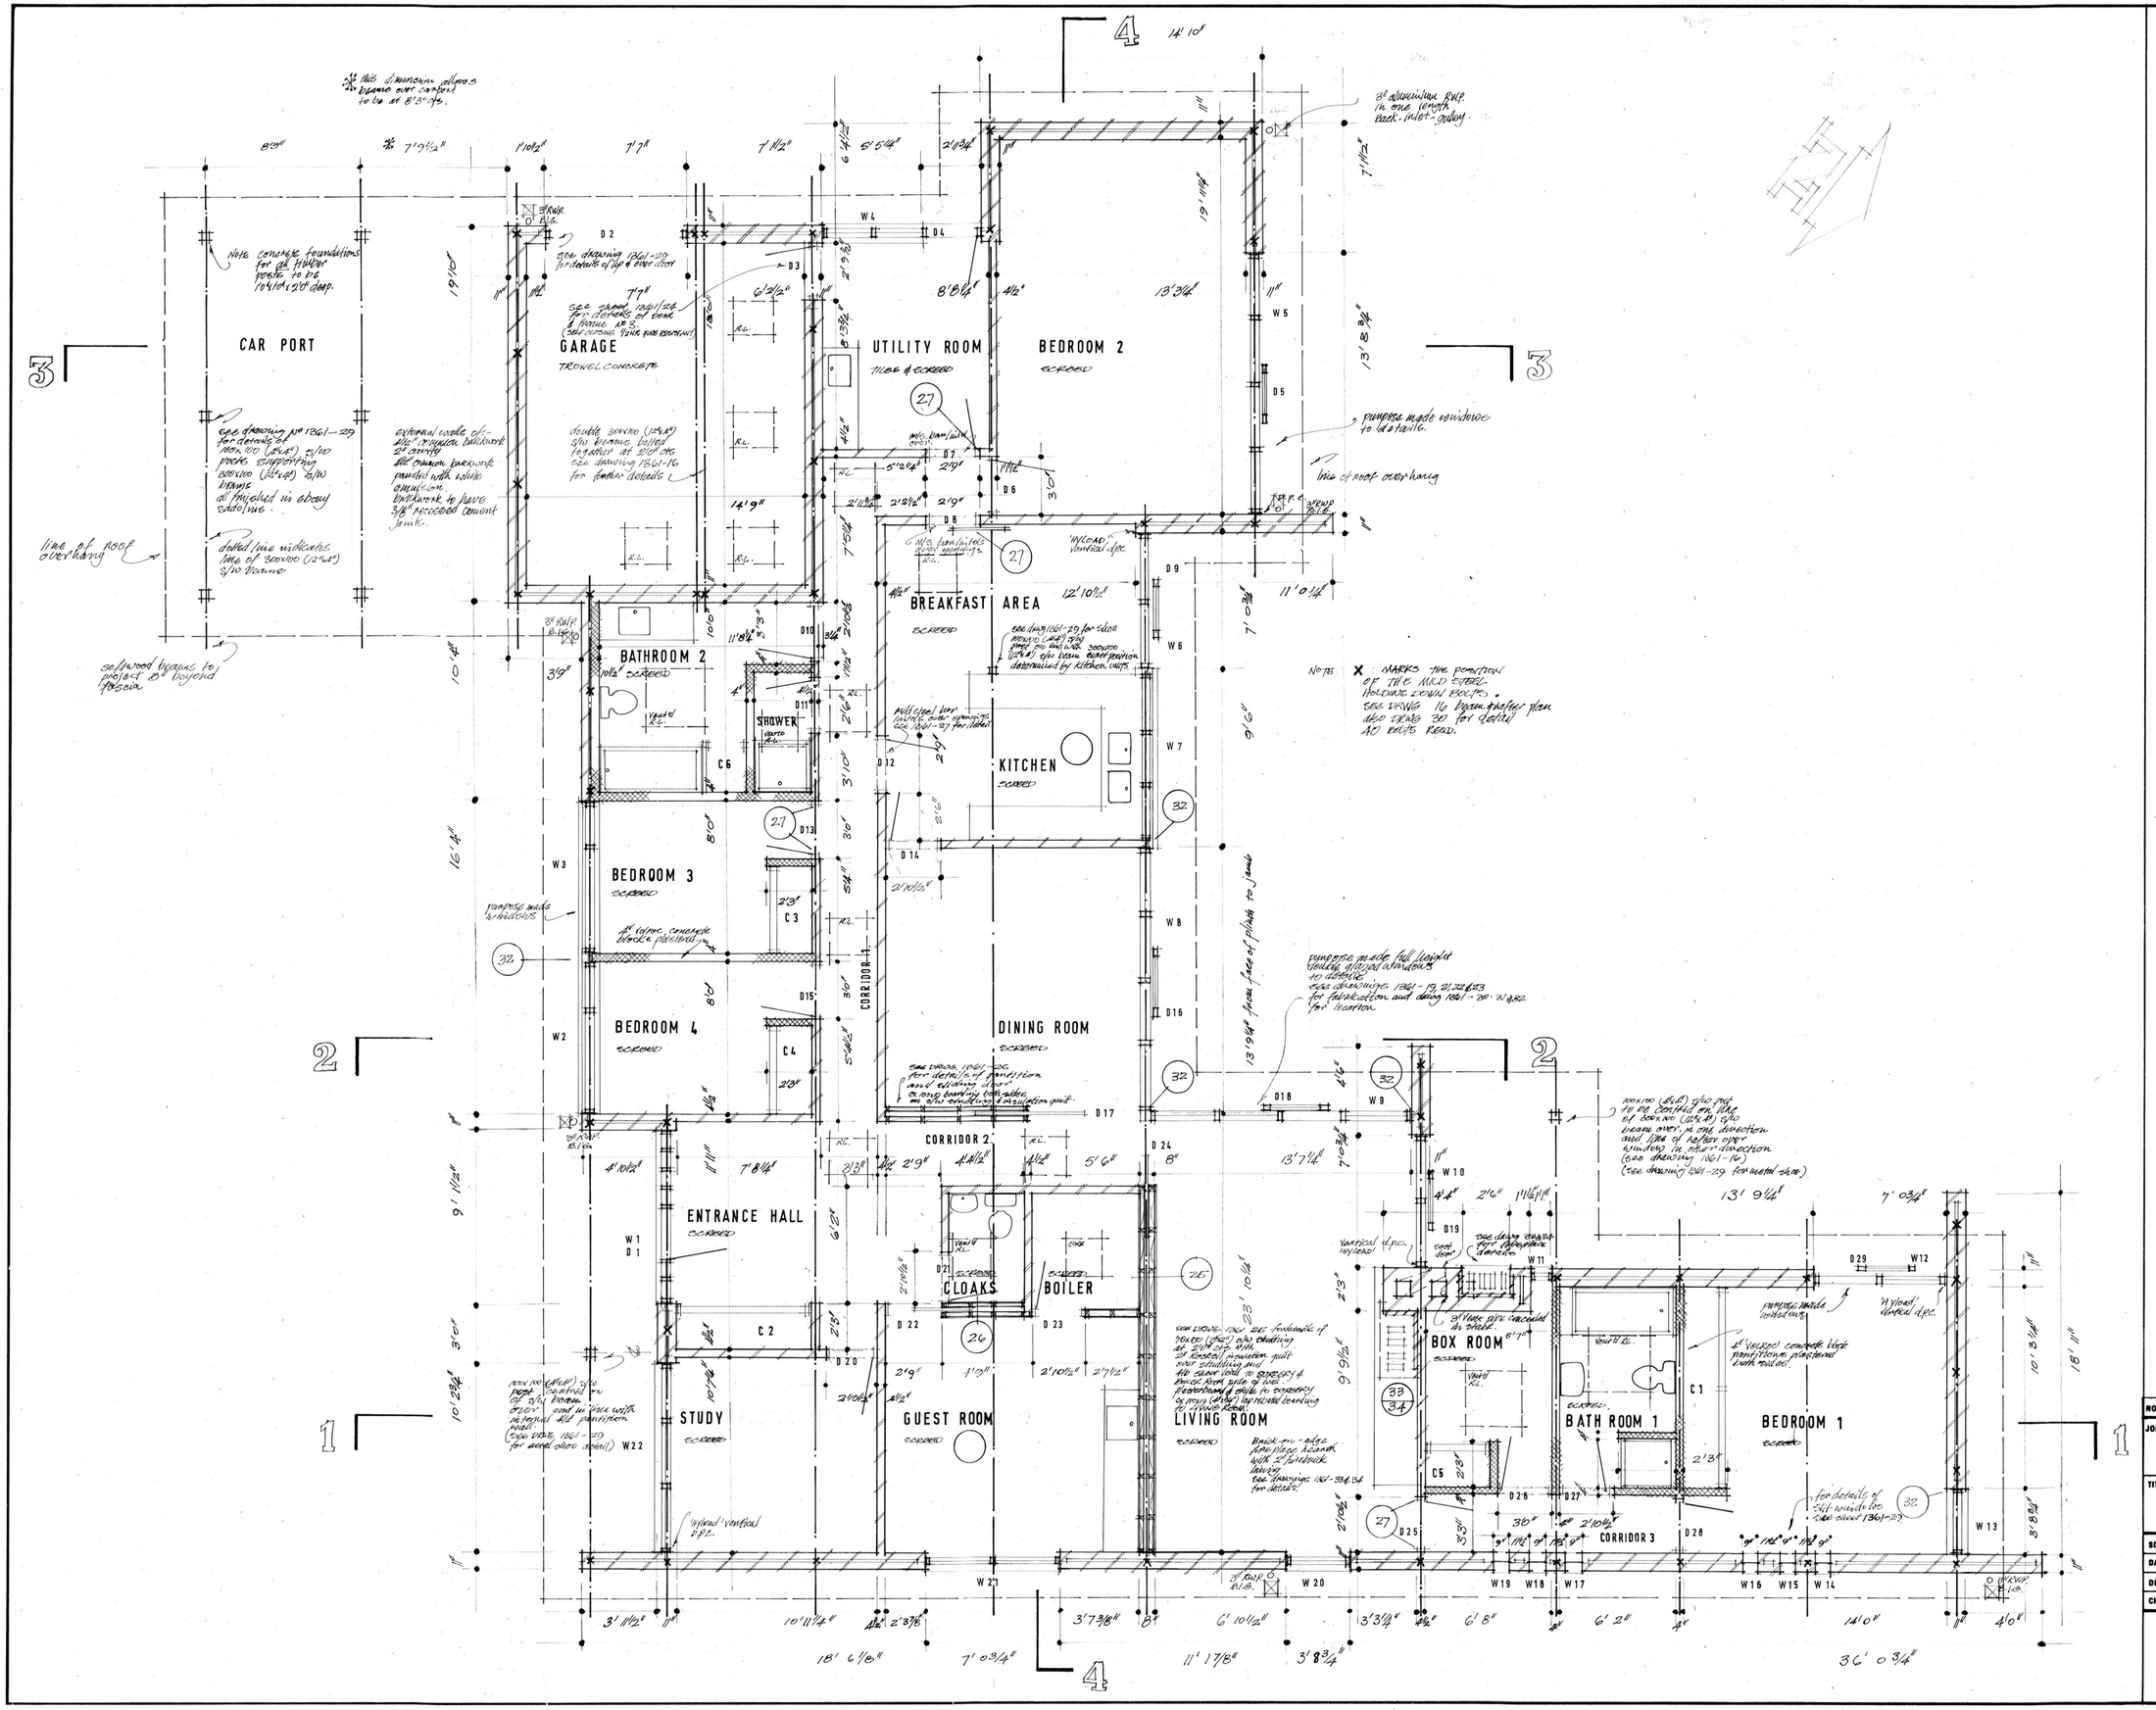

Figured dimensions must be taken, not scaled measurements. Any discrepancies in this drawing must be reported immediately to the architect.

Contractors must check all dimensions on site

NO.	AMENDMENT	DATE	INTL.

JOB: HOUSE FOR MR & MRS A. GODFREY, EVENLODE AV. PENARTH

TITLE: PLAN

SCALES 1/4" = 1' 0"

DATE OCT 72

DRAWN

CHECKED

JOB NO. 1361

DRAWING NO. 11

HIRD AND BROOKS F/A RIBA MTPI

ARCHITECTS AND PLANNING CONSULTANTS

30 STANWELL ROAD PENARTH TEL 704121-2

G.A.F. 5871/70