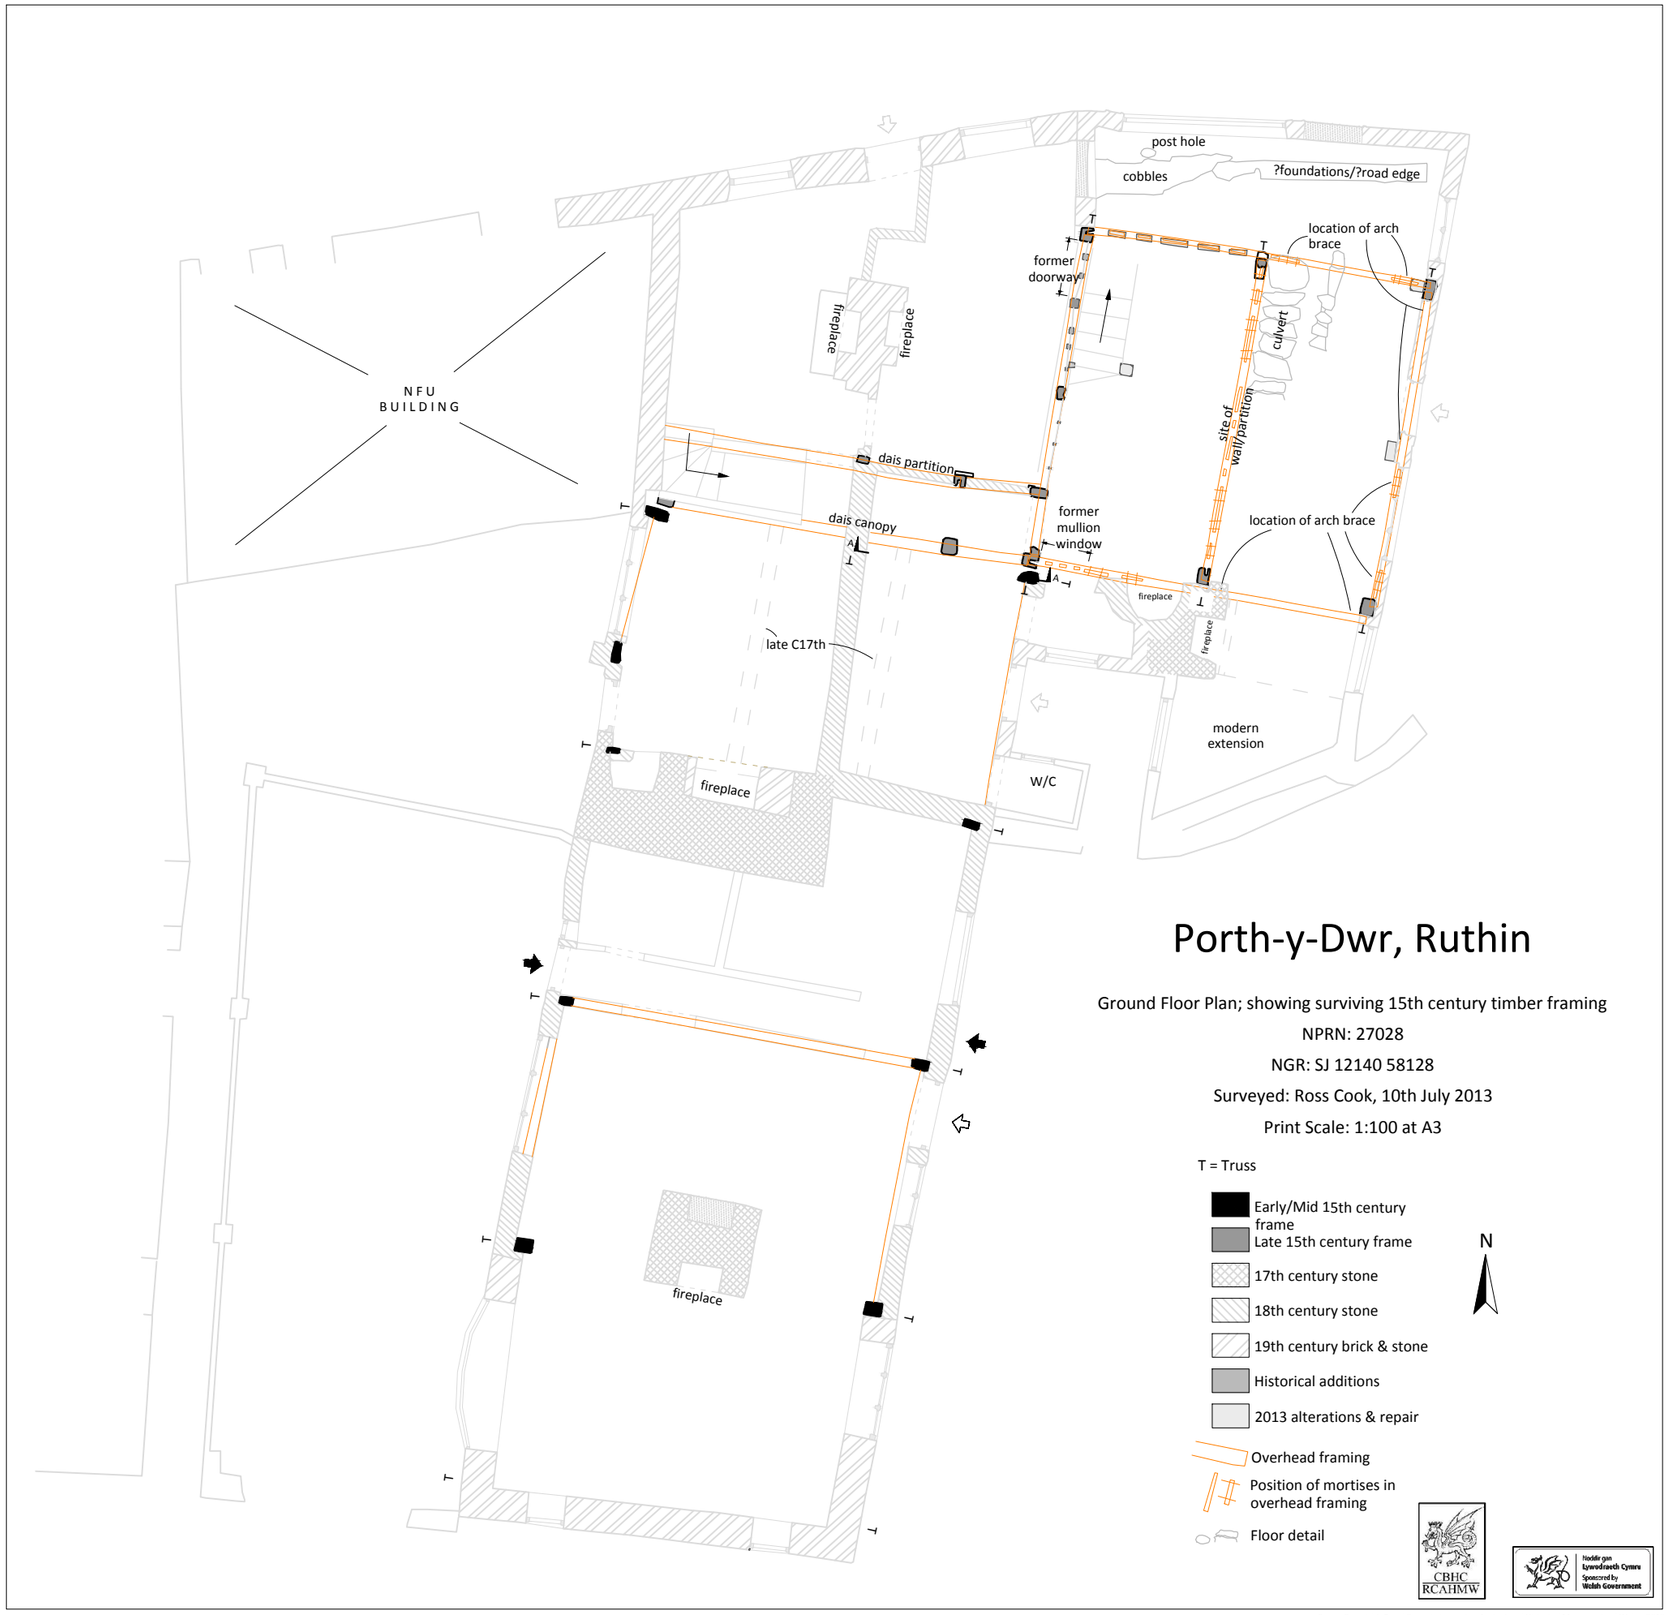

Porth-y-Dwr, Ruthin

Ground Floor Plan; showing surviving 15th century timber framing

NPRN: 27028

NGR: SJ 12140 58128

Surveyed: Ross Cook, 10th July 2013

Print Scale: 1:100 at A3

T = Truss

- Early/Mid 15th century frame
- Late 15th century frame
- 17th century stone
- 18th century stone
- 19th century brick & stone
- Historical additions
- 2013 alterations & repair
- Overhead framing
- Position of mortises in overhead framing
- Floor detail

N

CBHC RCAHMW

Noddir gan Lywodraeth Cymru Sponsored by Welsh Government

Crown Copyright: Royal Commission on the Ancient and Historical Monuments of Wales, 2013
Hawlfraint y Goron: Comisiwn Benhiniol Henebion Cymru, 2013