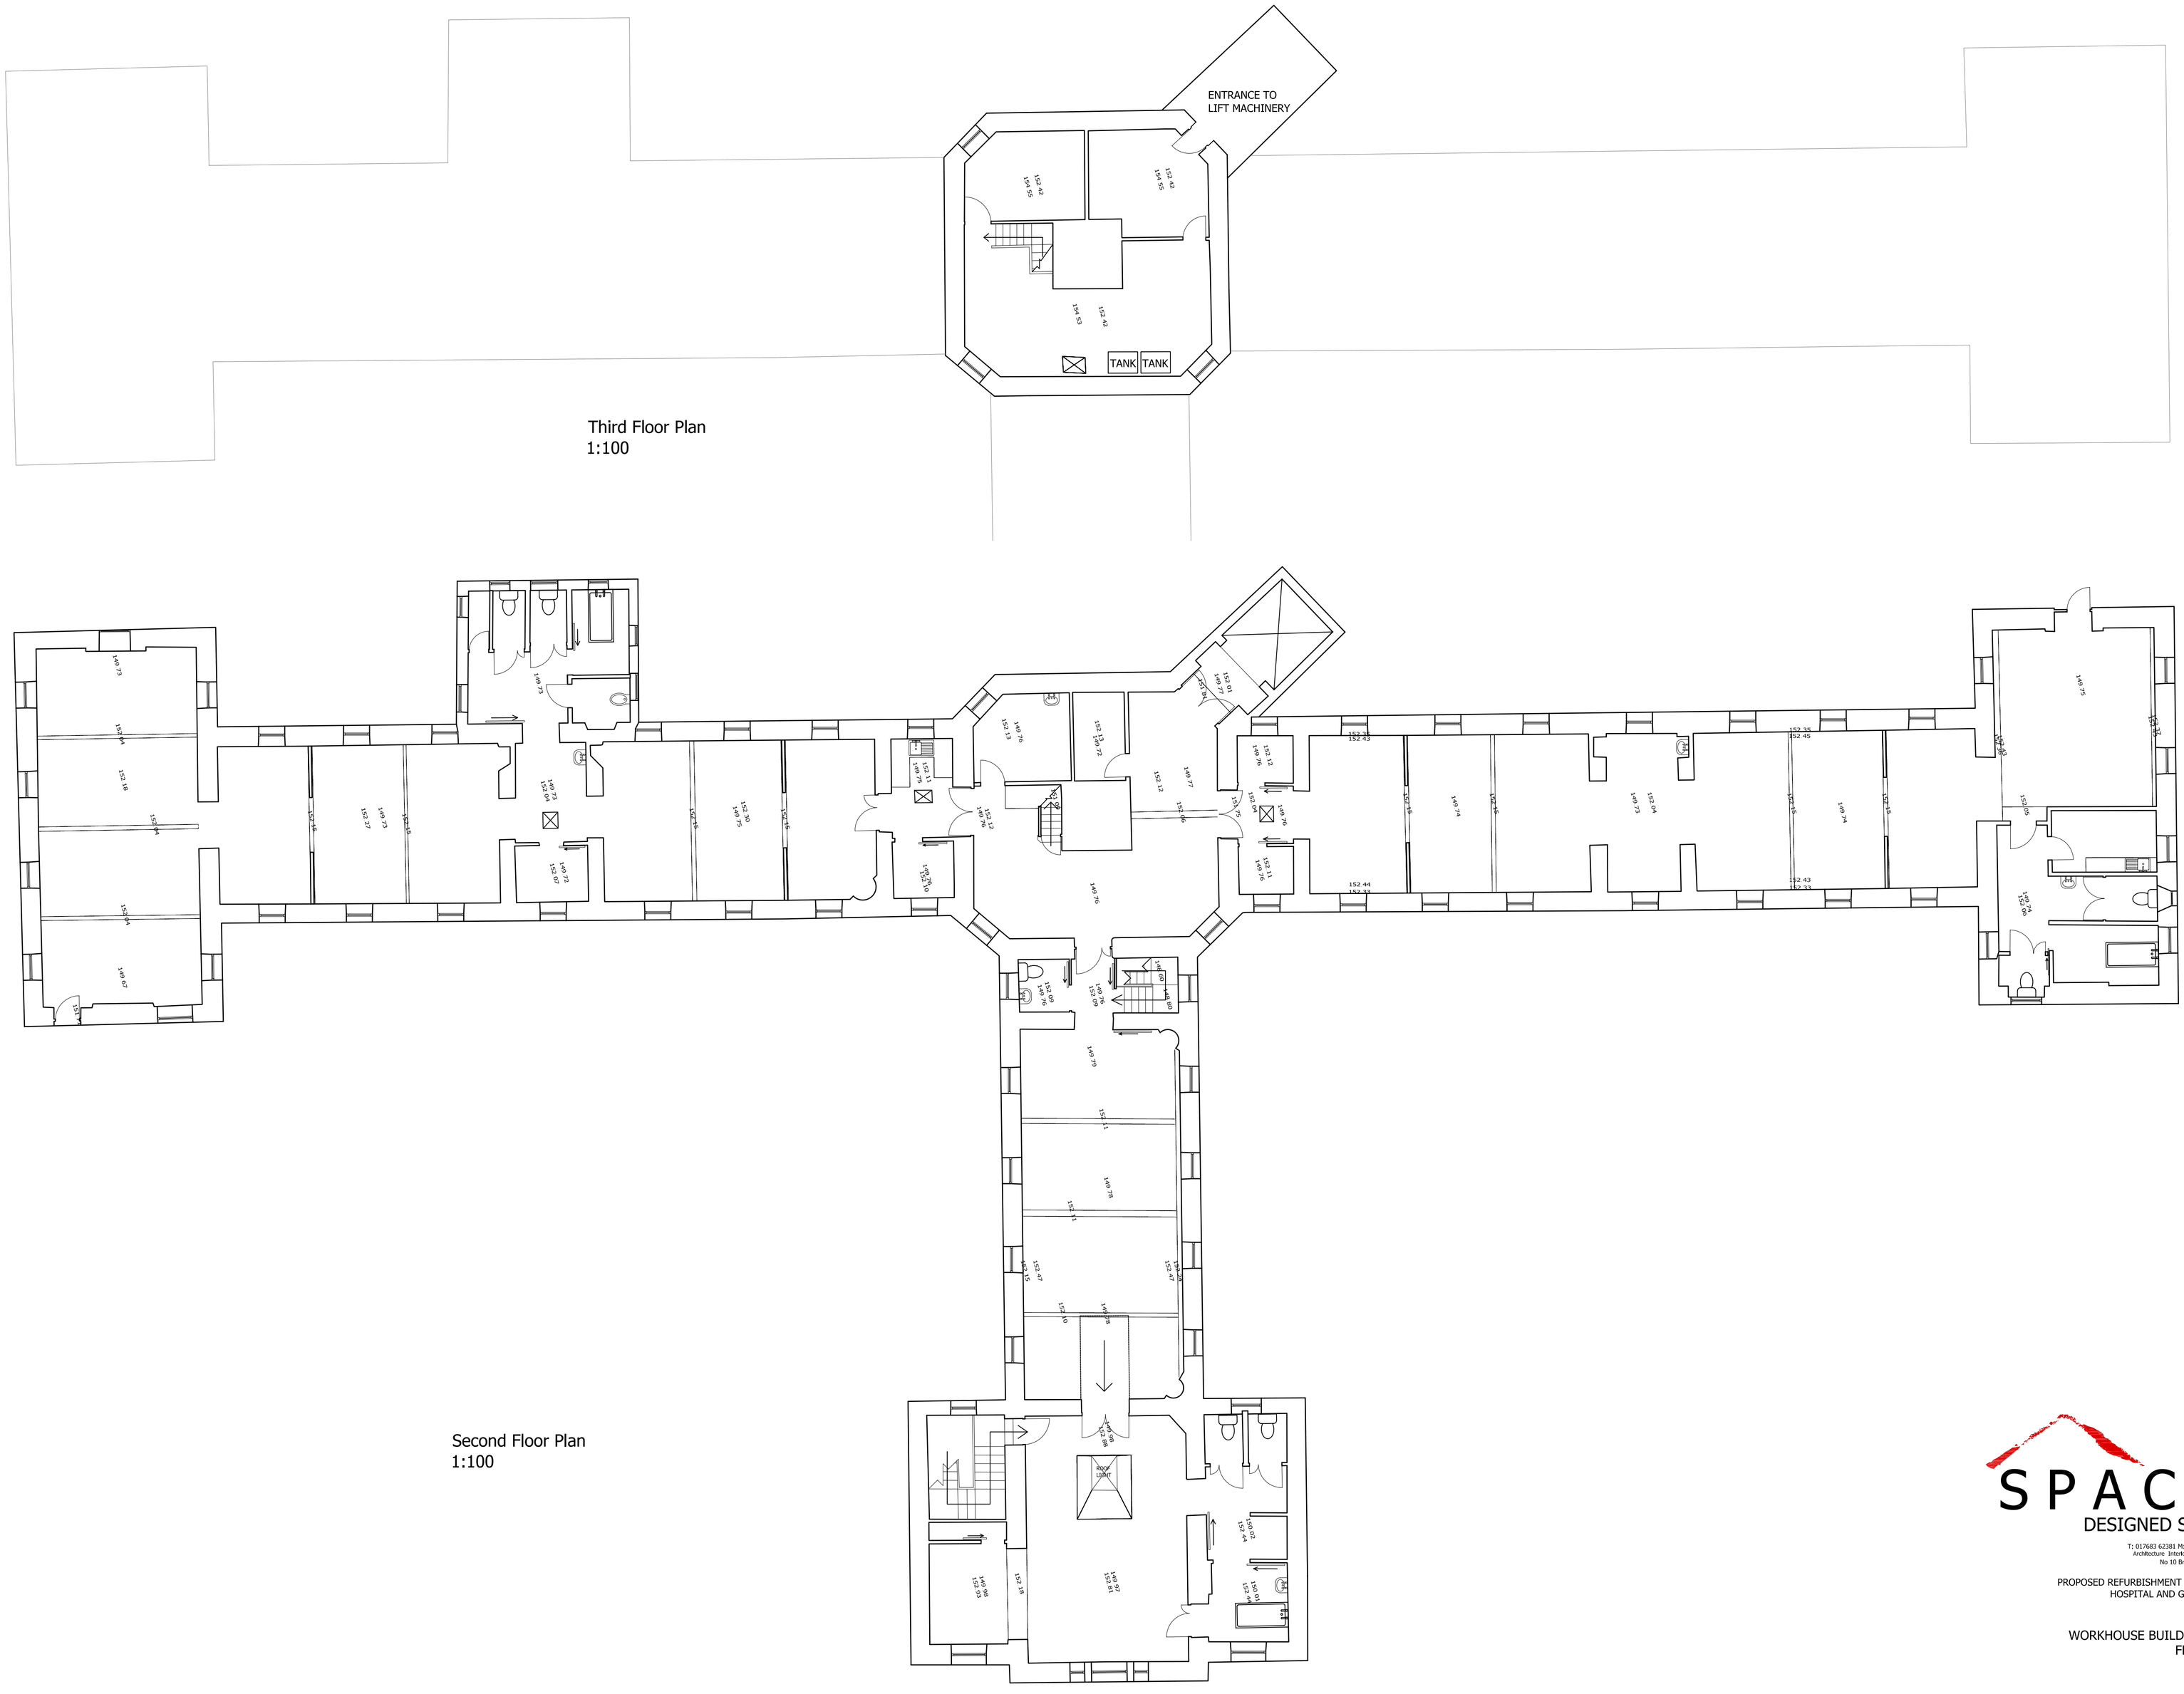

Third Floor Plan
1:100

Second Floor Plan
1:100

SPACE
DESIGNED SOLUTIONS LTD

T: 017683 62381 M: 07909 864444 E:mail@spacedesignedsolutions.co.uk
Architecture Interior Design Extensions Refurbishment & Conversion Work
No 10 Brougham Hall, Brougham, Penrith, Cumbria, CA10 2DE
www.spacedesignedsolutions.co.uk

PROPOSED REFURBISHMENT AND REDEVLOPMENT OF LLUESTY HOSPITAL AND GROUNDS, HOLYWELL, FLINTSHIRE

For

DARE (Northern) Ltd

WORKHOUSE BUILDING; SECOND AND THIRD FLOOR PLANS AS EXISTING

SCALE 1: 100

DRAWING No: 0708.08.31

Date May 2008

Planning Application Drawings