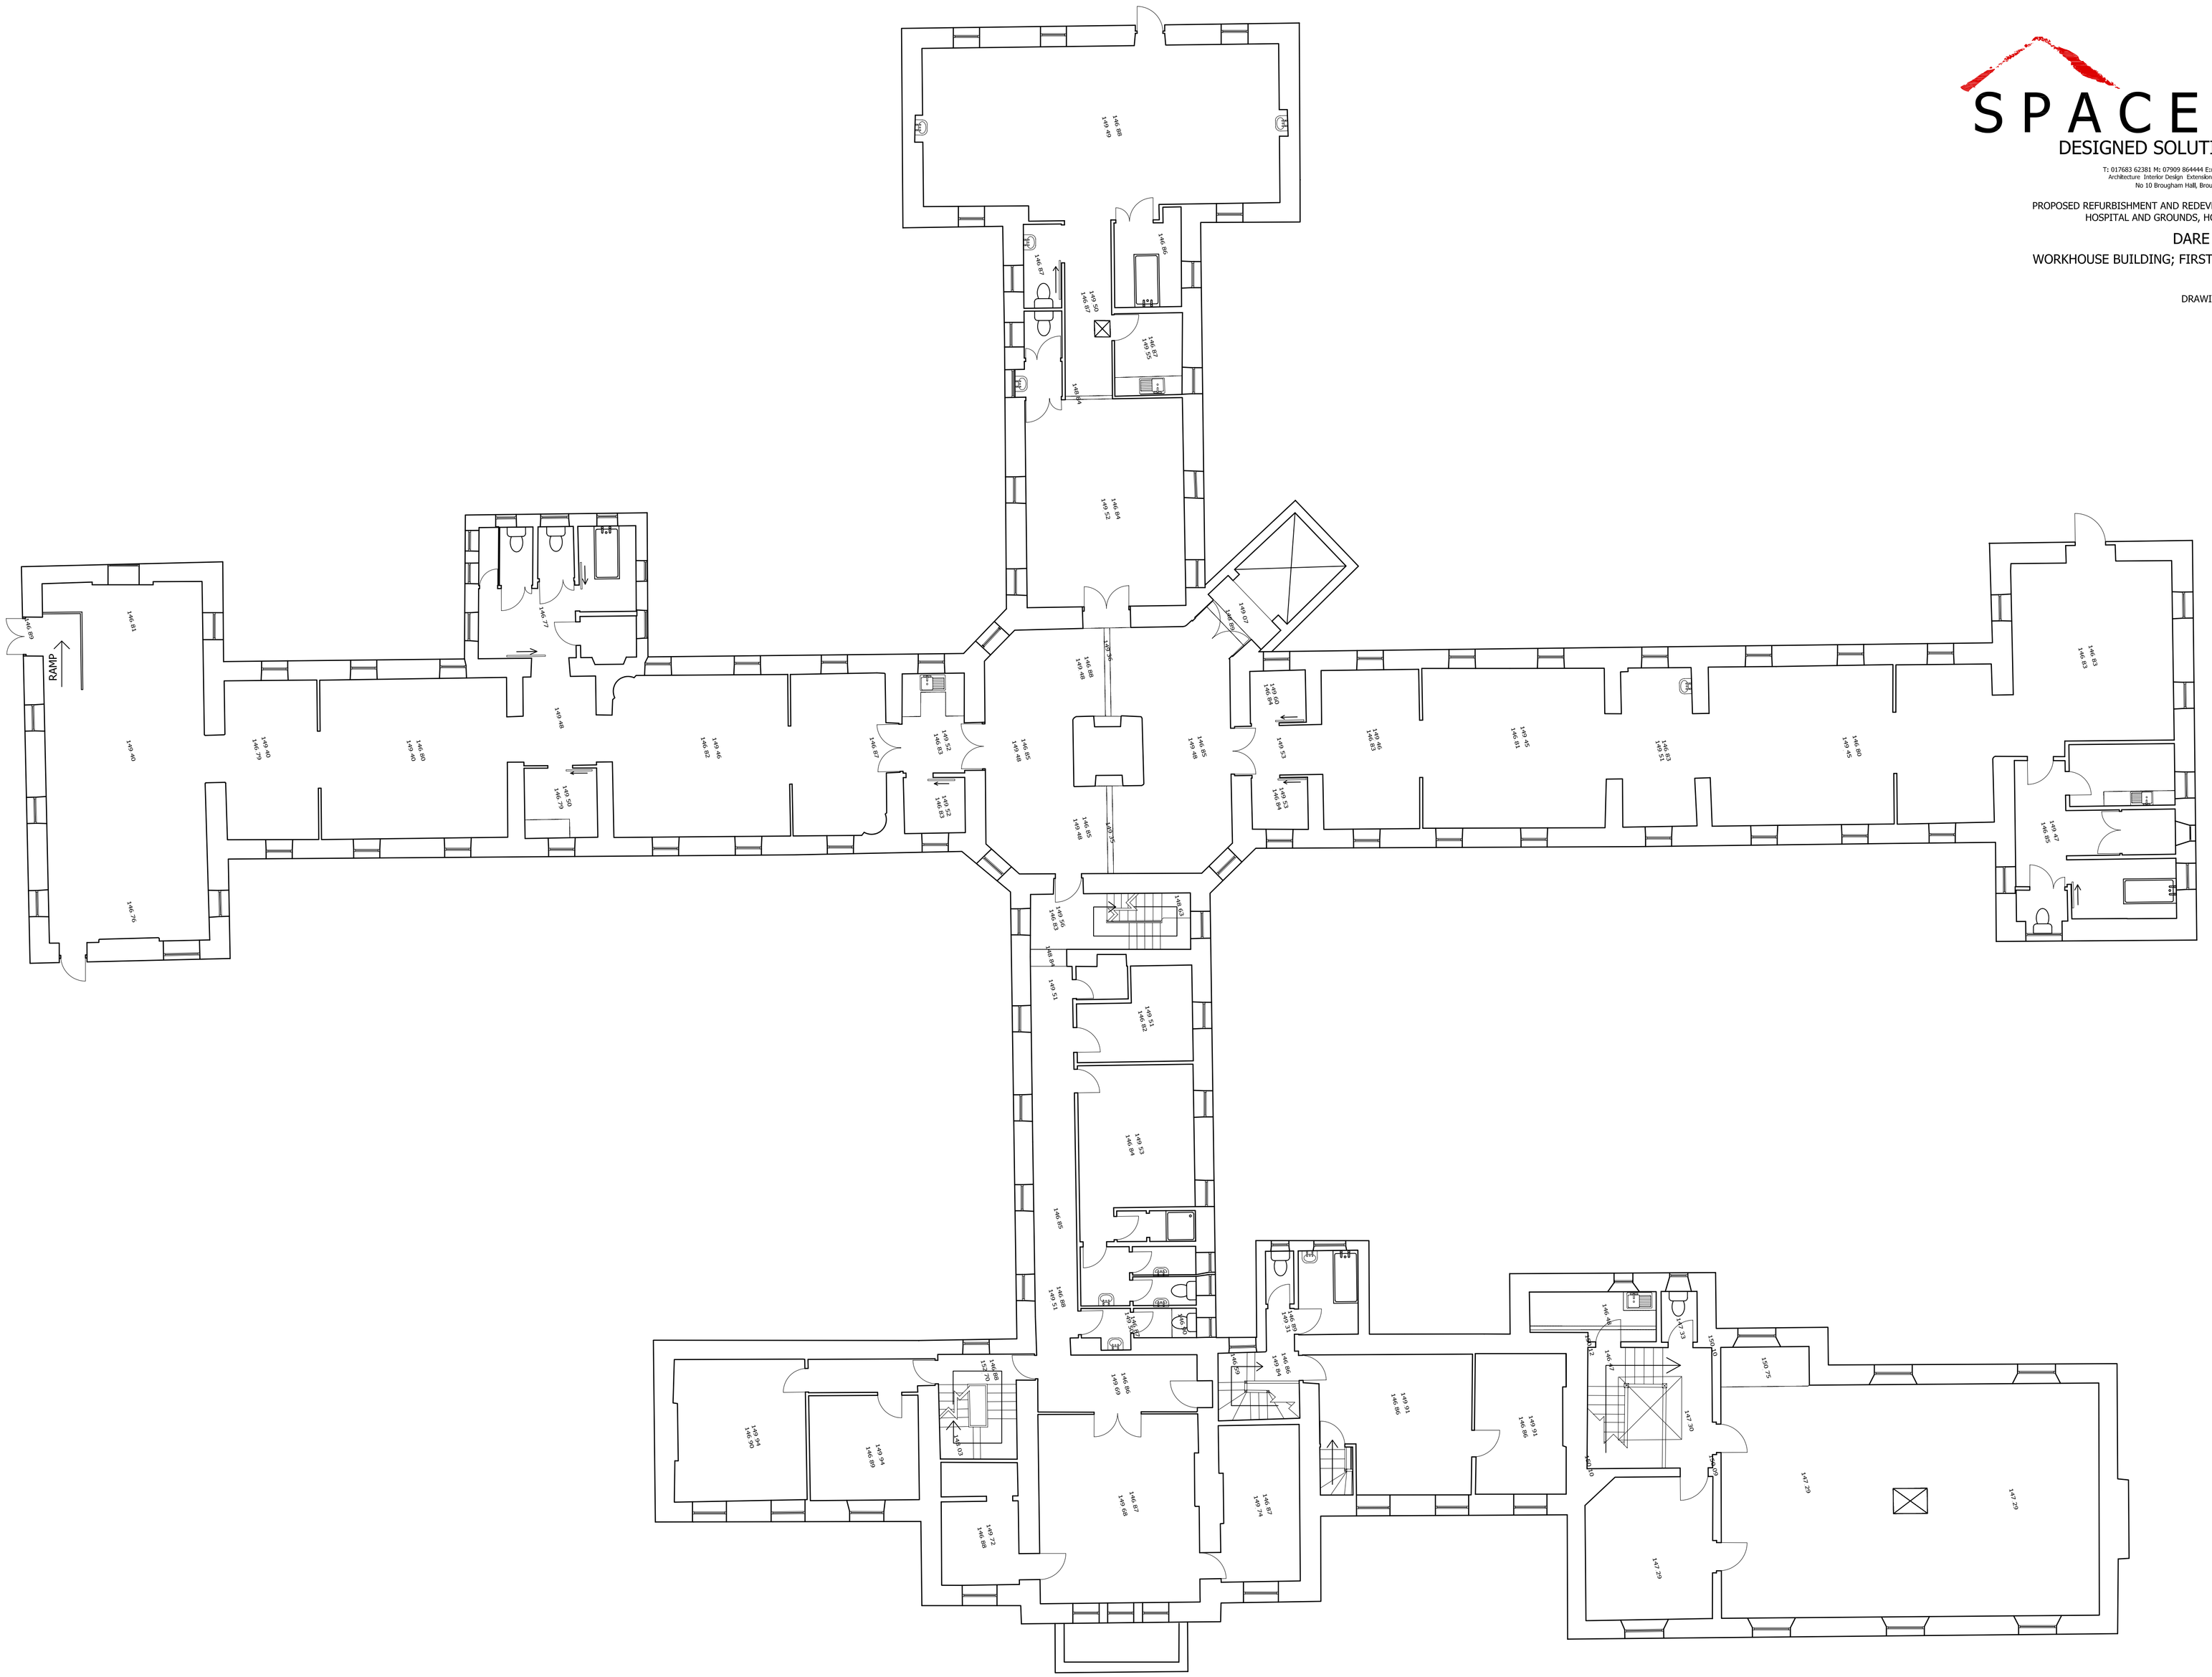

SPACE
DESIGNED SOLUTIONS LTD
T: 017683 62381 M: 07909 864444 Email@spacedesignedsolutions.co.uk
Architecture Interior Design Extensions Refurbishment & Conversion Work
No 10 Brougham Hall, Brougham, Penrith, Cumbria, CA10 2DE
www.spacedesignedsolutions.co.uk

PROPOSED REFURBISHMENT AND REDEVLOPMENT OF LLUESTY HOSPITAL AND GROUNDS, HOLYWELL, FLINTSHIRE

For

DARE (Northern) Ltd

WORKHOUSE BUILDING; FIRST FLOOR PLAN AS EXISTING

SCALE 1: 100

DRAWING No: 0708.08.30

Date May 2009

Planning Application Drawings